


RECEIVED

DEC 28 2017

CITY OF YAKIMA
PLANNING DIV.

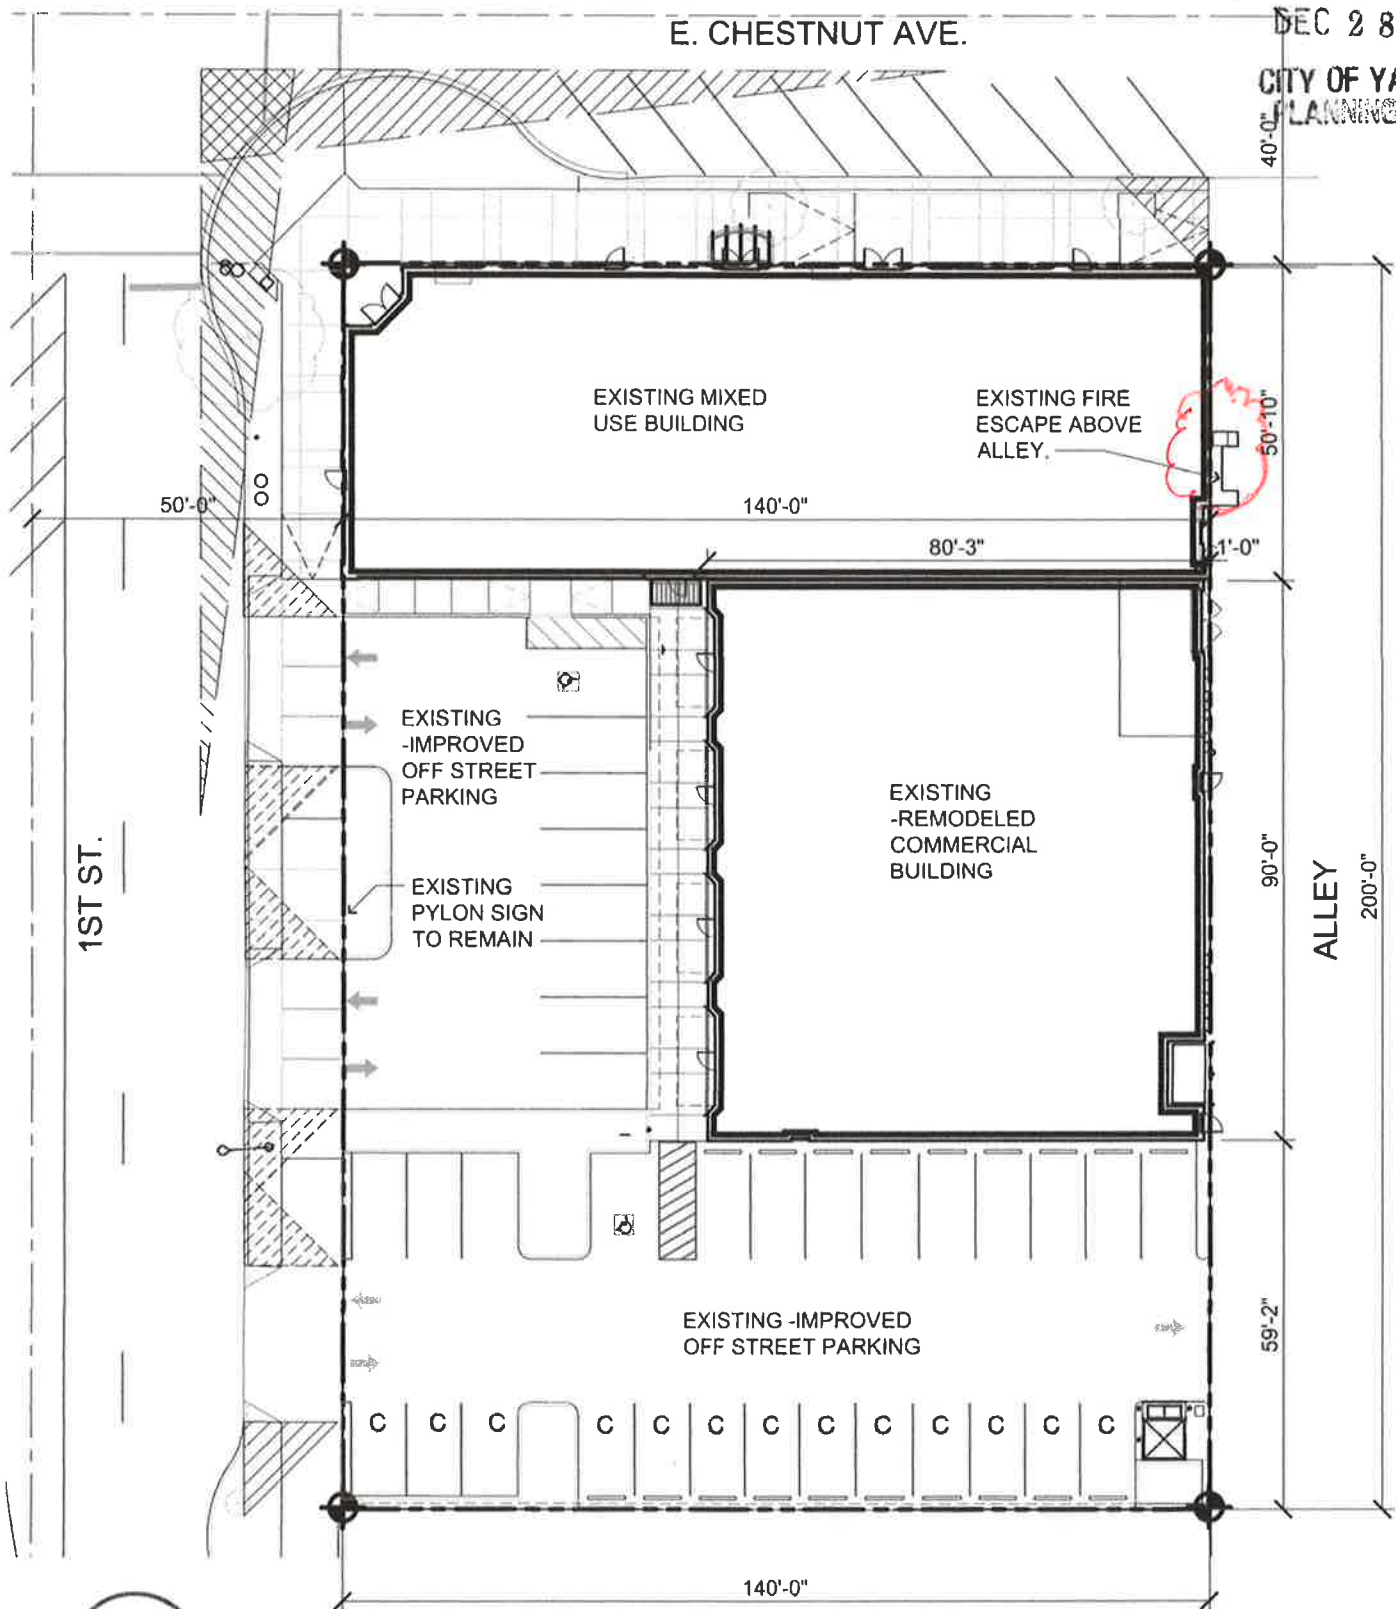

ONCE CHESTNUT - SITE PLAN 105 - 117 S. 1ST ST. YAKIMA WA.

SCALE: 1" = 30'-0"

DATE: 09-29-17

LEE GWYN - ARCHITECT

LEGAL DESCRIPTION:

LOTS 25,26,27,28,29,30,31, & 32, BLOCK 32, TOWN OF NORTH
YAKIMA, NOW YAKIMA, RECORDED IN VOLUME "E" OF PLATS,
PAGE 1, RECORDS OF YAKIMA COUNTY, WASHINGTON

lenity
architecture

3150 Kettle Court SE, Salem, Oregon 97301
P 503 398 1080 F 503 399 0565 www.lenityarchitecture.com

DEC 28 2017
CITY OF YAKIMA
PLANNING DIV.

DEC 28 2017

CITY OF YAKIMA
PLANNING DIV.

MILLER
CONSULTING
ENGINEERS

9570 SW Barbour Blvd
Suite One Hundred
Portland, OR 97219
Phone 503.245.127
Fax 503.245.139
www.miller-sa.com

FIRE ESCAPE REPAIR & TESTING

DRAWN BY:	BS
CHECKED BY:	ARL
PROJECT NO:	177
ISSUE DATE:	10/11


[illegible]

SHEET CONTENT
NORTH FIRE ESCAPE

REPAIR PLANS

SHEET

\$1.01


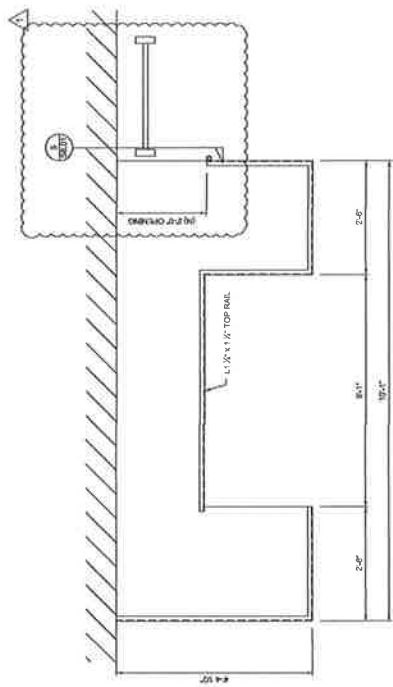





	2	ST.01
--	---	-------

LEVEL 1 FIRE ESCAPE GUARDRAIL PLAN

3/24/2018

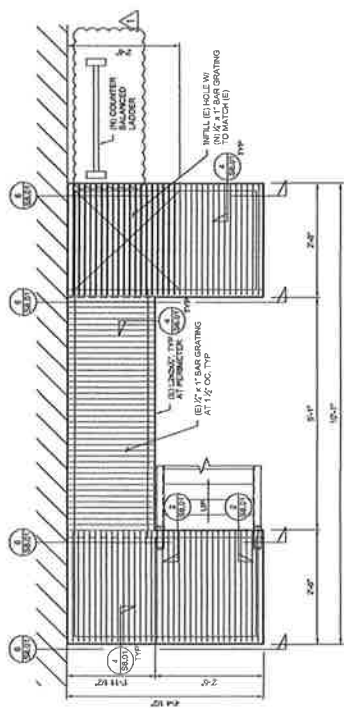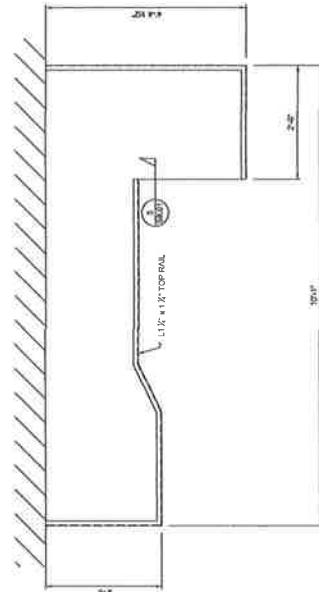

LEVEL 1 FIRE ESCAPE PLAN

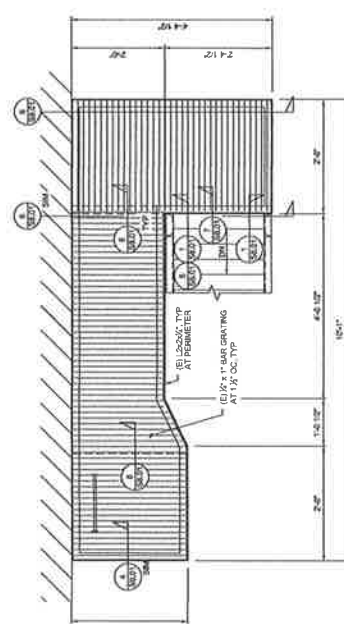


3
LEVEL 2 FIRE ESCAPE PLAN

RECEIVED


DEC 28 2018



CITY OF YAKIMA
PLANNING DIV.

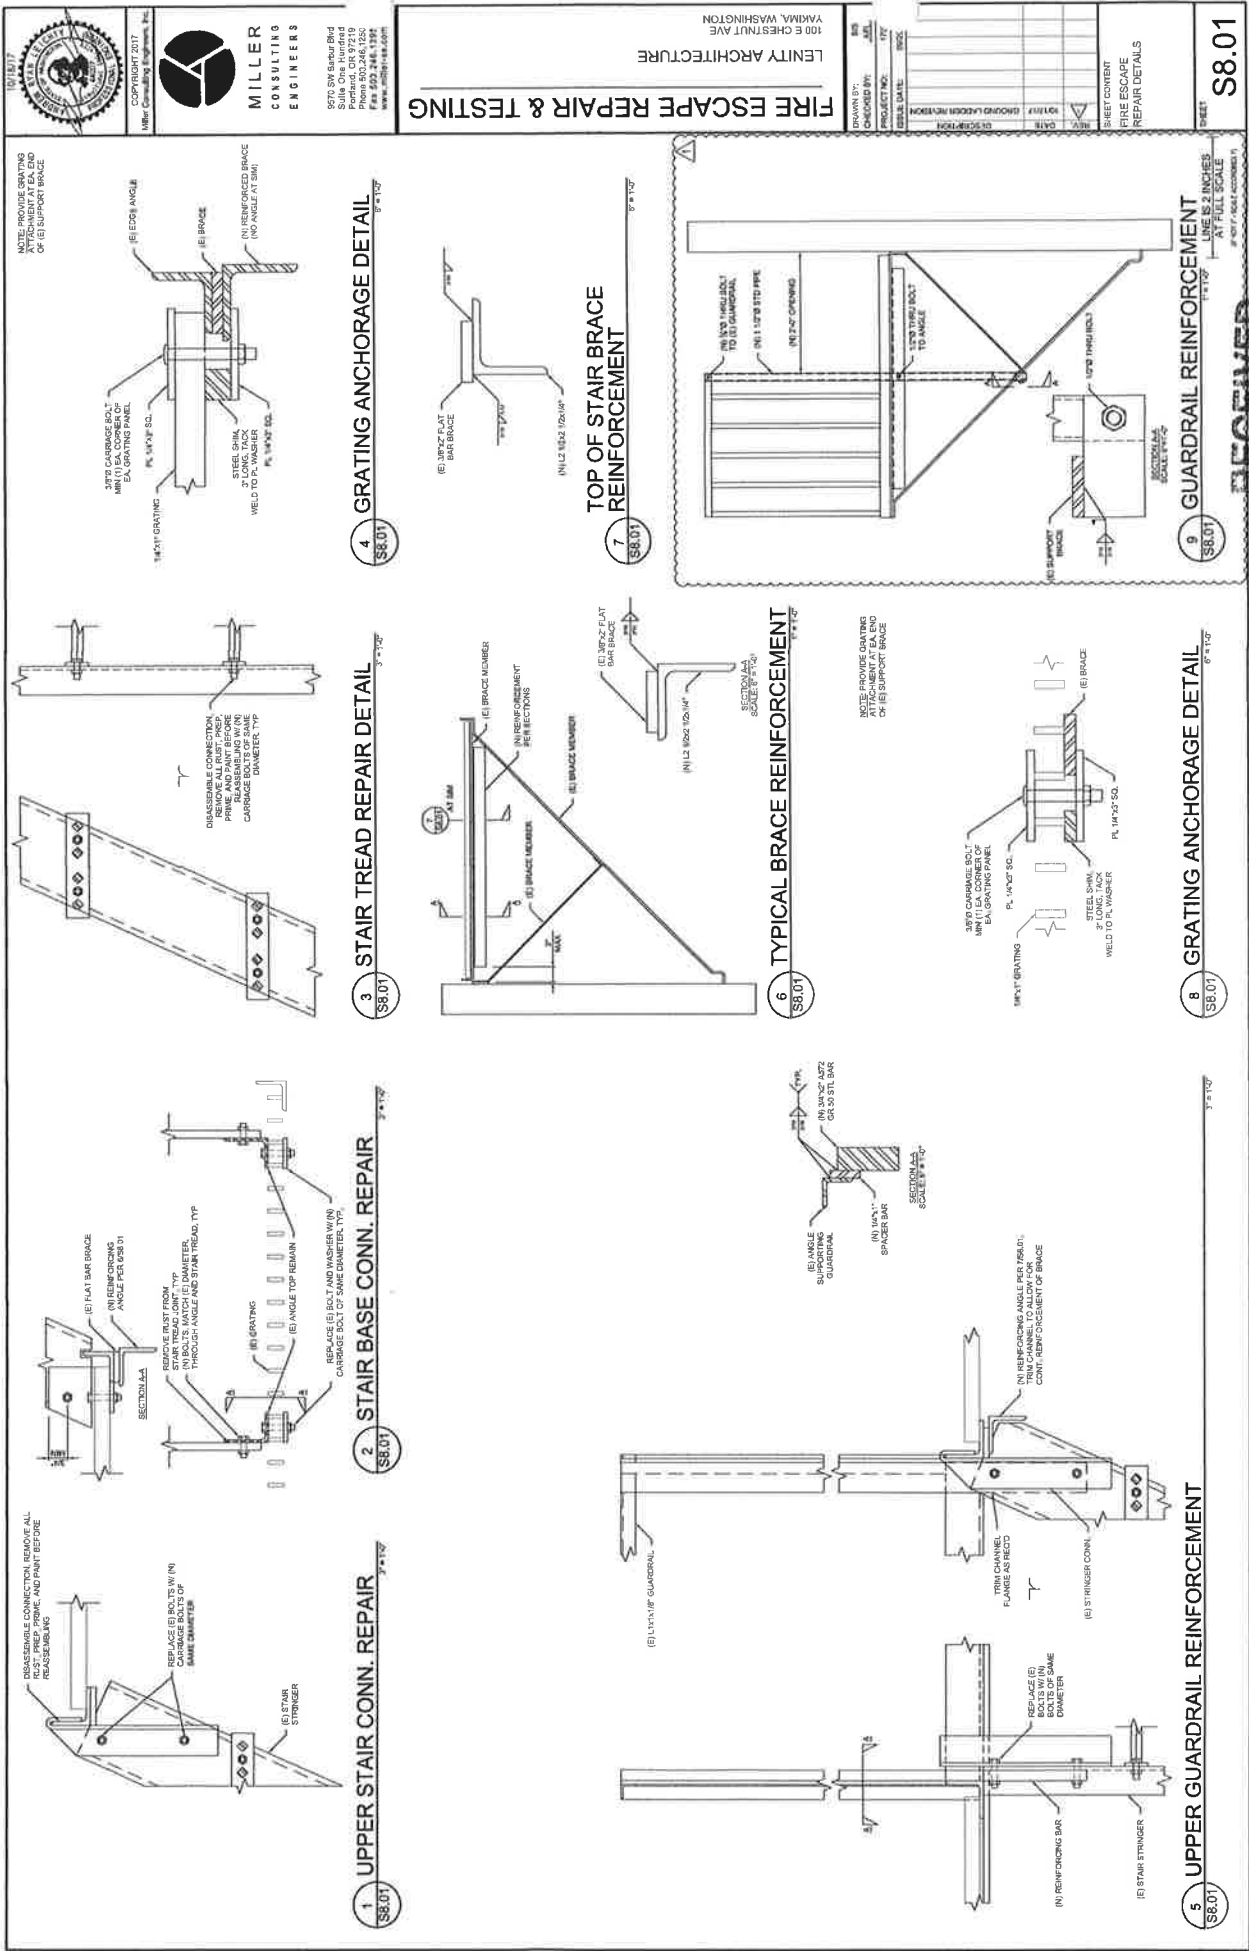




DEC 28 2018

CITY OF YAKIMA
PLANNING DIV.

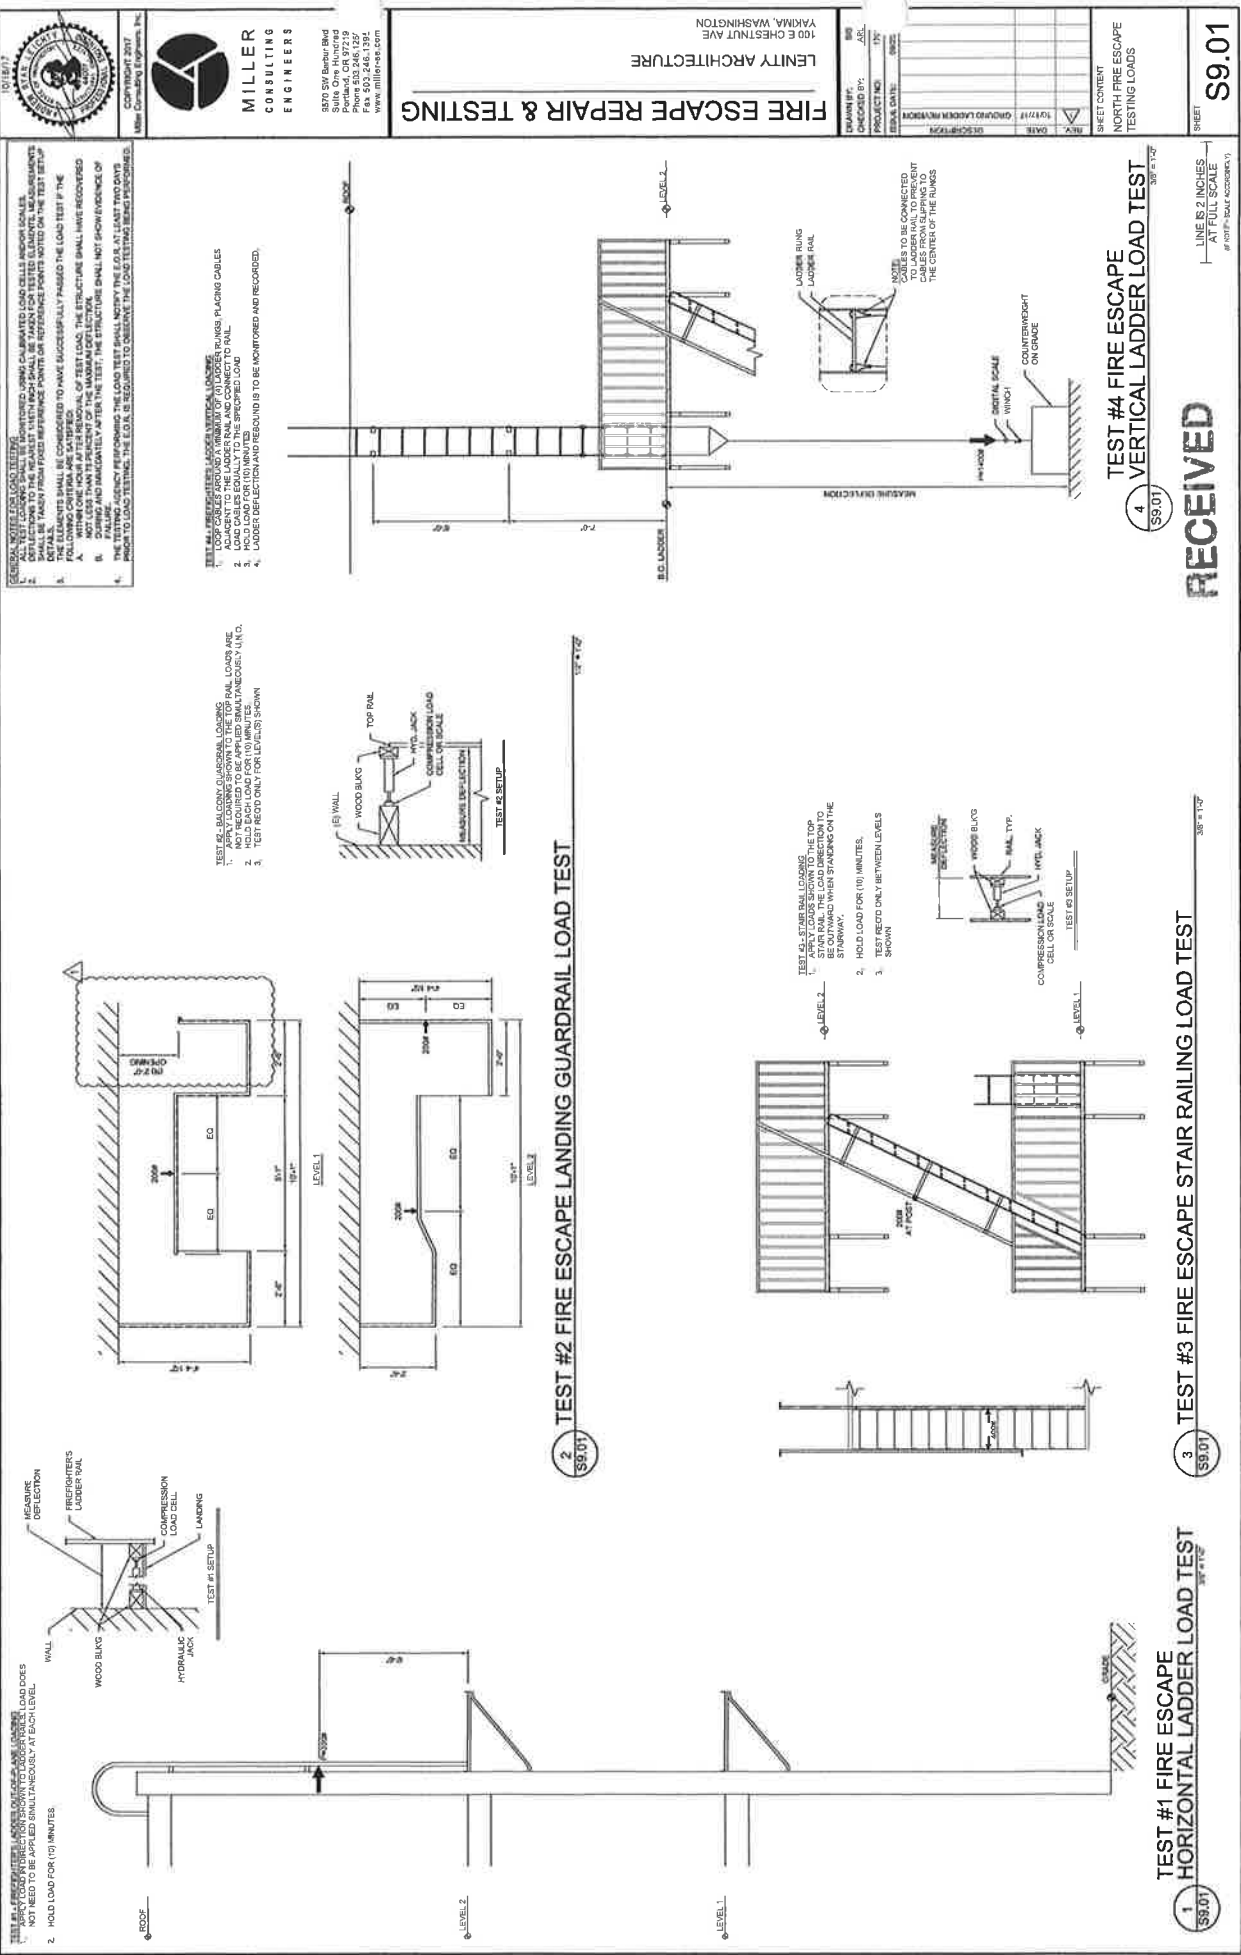

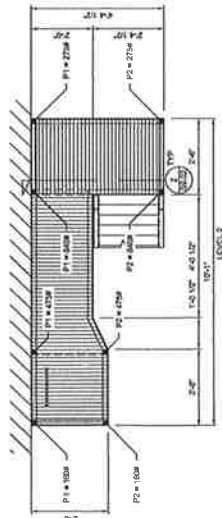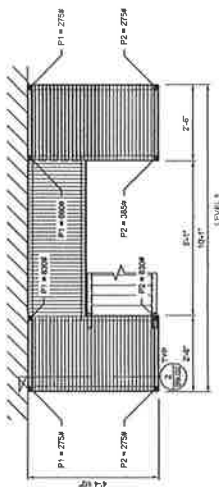

TEST #5 - FIRE ESCAPE LANDING SUPPORT LOAD TEST

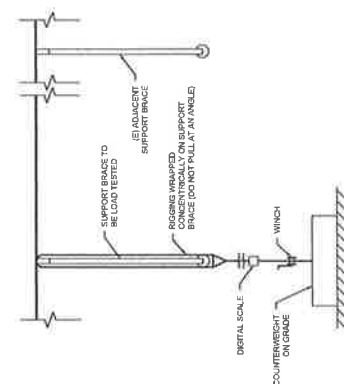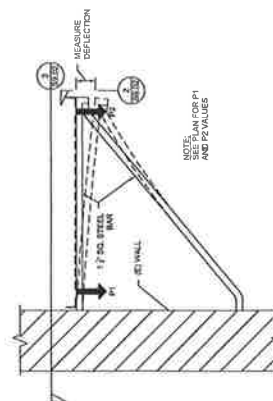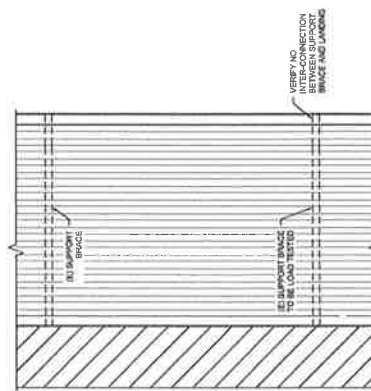

SECTION AT SUPPORT BRACE

3 PLAN VIEW AT SUPPORT BRACE

4 ELEVATION AT SUPPORT BRACE

RECEIVED

~~DEC 8 6 37~~

CITY OF YAKIMA
PLANNING DIV



COPYRIGHT 2017



**MILLER
CONSULTING
ENGINEERS**

9570 SW Barbur Blvd
Suite One Hundred
Portland, OR 97219
Phone 503.246.1257
Fax 503.246.1392
www.miller-se.com

FIRE ESCAPE REPAIR & TESTING

LENTY ARCHITECTURE
100 E CHESTNUT AVE
YAKIMA, WASHINGTON

DRIVING (P.C.)	855
CHECKED BY	JAR
PROJECT NO.	170
DESIGN DATE	2002
REVISION	
DATE	
SHEET CONTENT	
NORTH FIRE ESCAPE	
TESTING LOADS	
SHEET	S9.02